UJJAIN UNDERGROUND SEWERAGE SCHEME AND RECHARGING OF VISHNU SAGAR

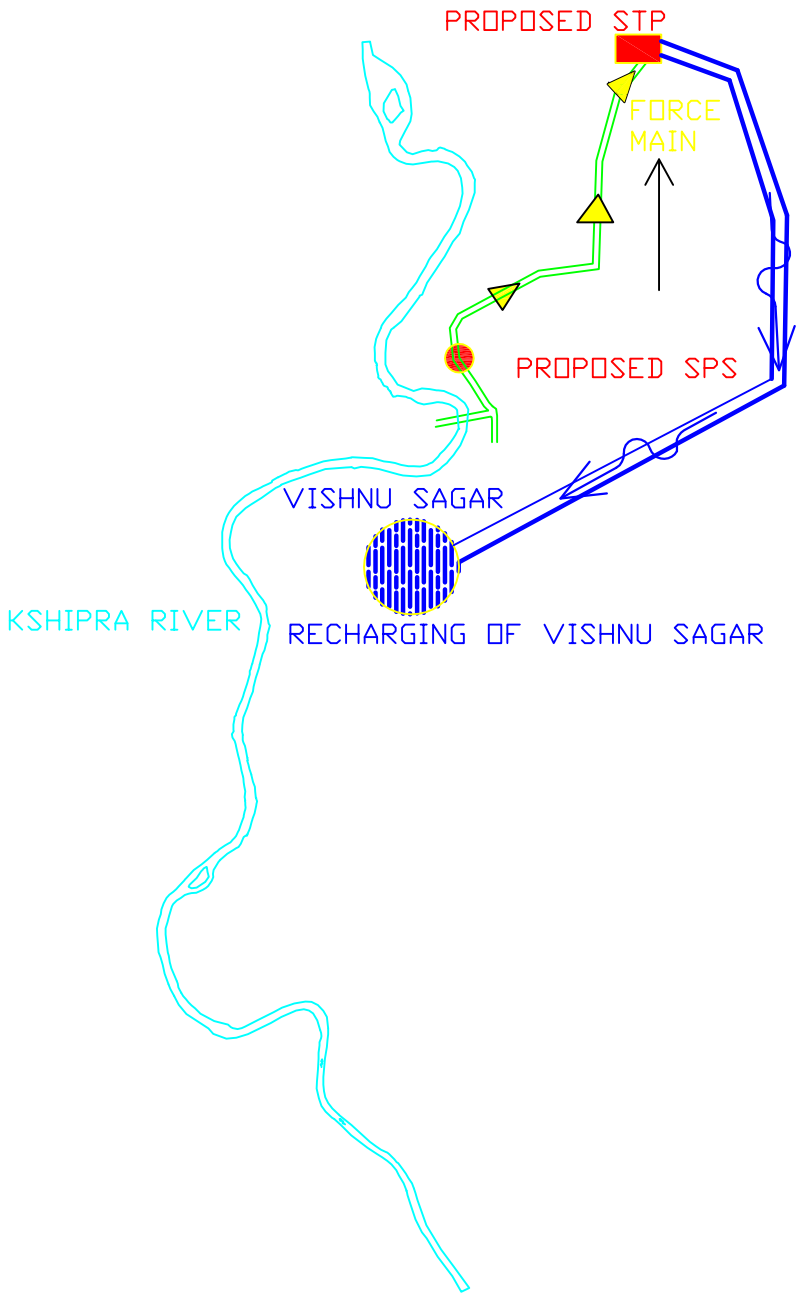

D21

N

LEGEND

SIGNATURE OF OFFICIALS	
NAME OF OFFICER	SIGN WITH SEAL

ALL DIMENSIONS ARE IN METERS.

CLIENT:
UJJAIN MUNICIPAL CORPORATION

PROJECT NAME:
UJJAIN UNDERGROUND SEWERAGE SCHEME

DRAWING NAME:
RECHARGING OF VISHNU SAGAR

AGENCY:

CONSULTANT:

वाप्कोस लिमिटेड
WAPCOS LIMITED
(भारत सरकार का उपक्रम - जल संसाधन, नदी विकास और गंगा संरक्षण मंत्रालय)
(A Government of India Undertaking - Ministry of Water Resources, River Development & Ganga Rejuvenation)

SCALE NTS

SURVEYED BY :PBM
CHECKED BY : PPW
APPROVED BY : SMD

DWG.NO.: | PAGES 1/1 | REV.NO. - R0